Optimal laying of the wires

Pruned vines

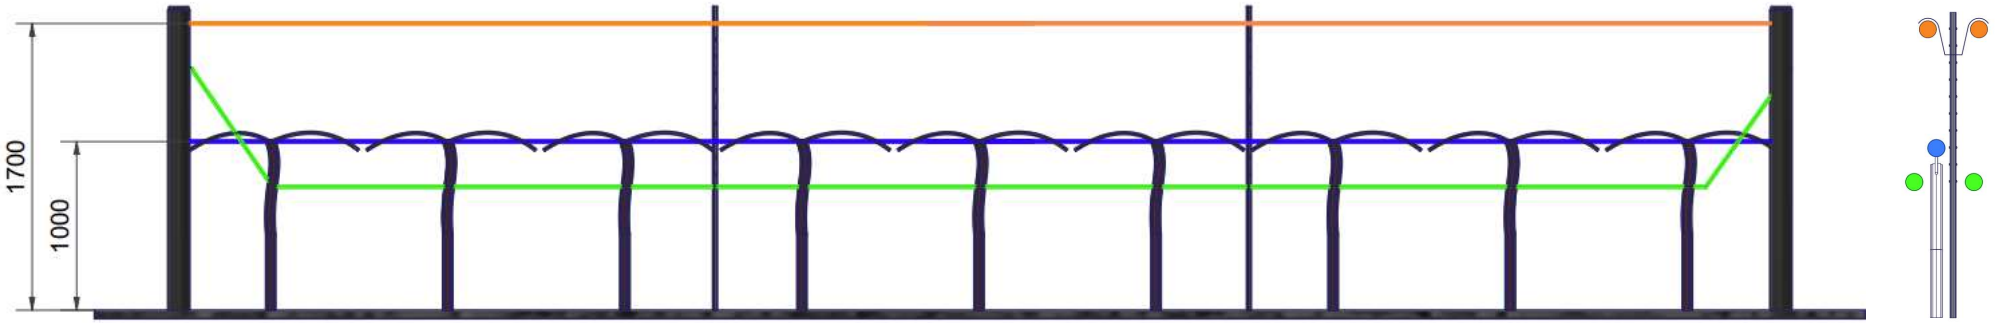

Still wire

Lifting wire

Single or double wire

Spring -> Summer

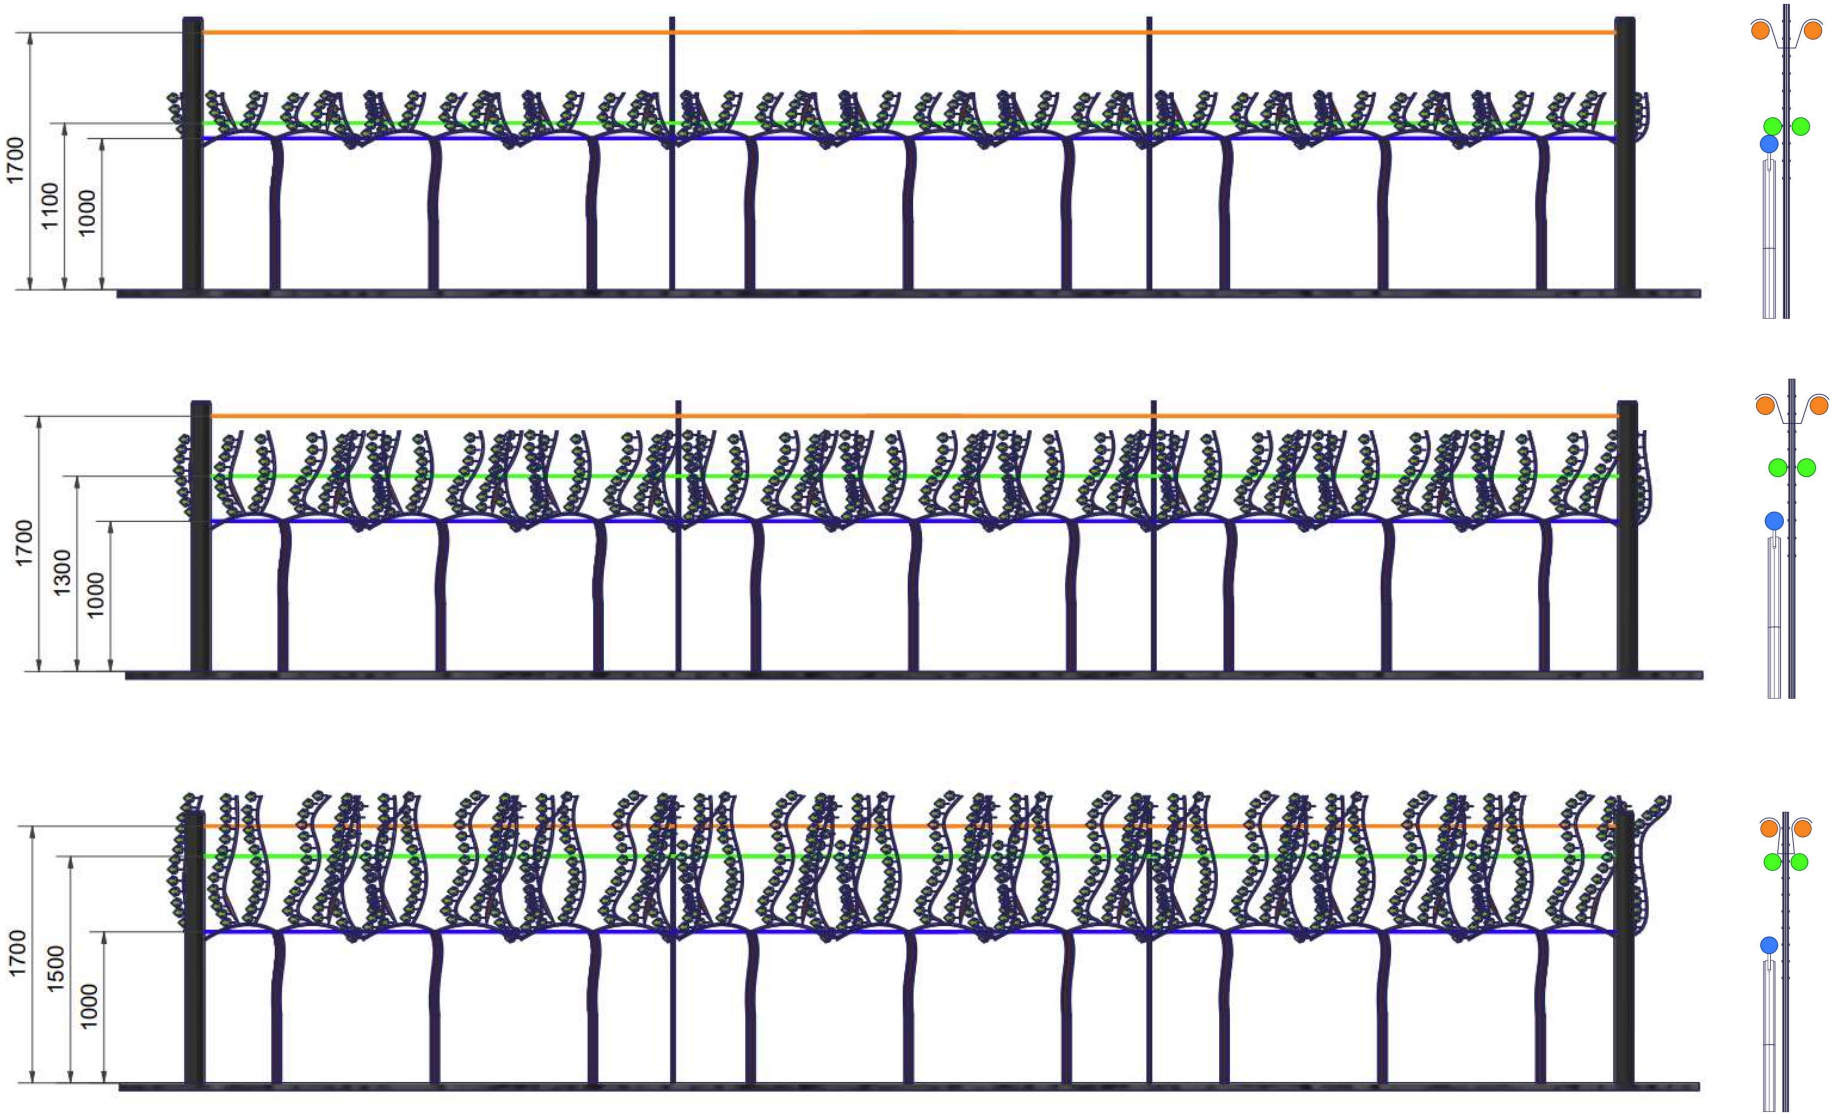

Fall

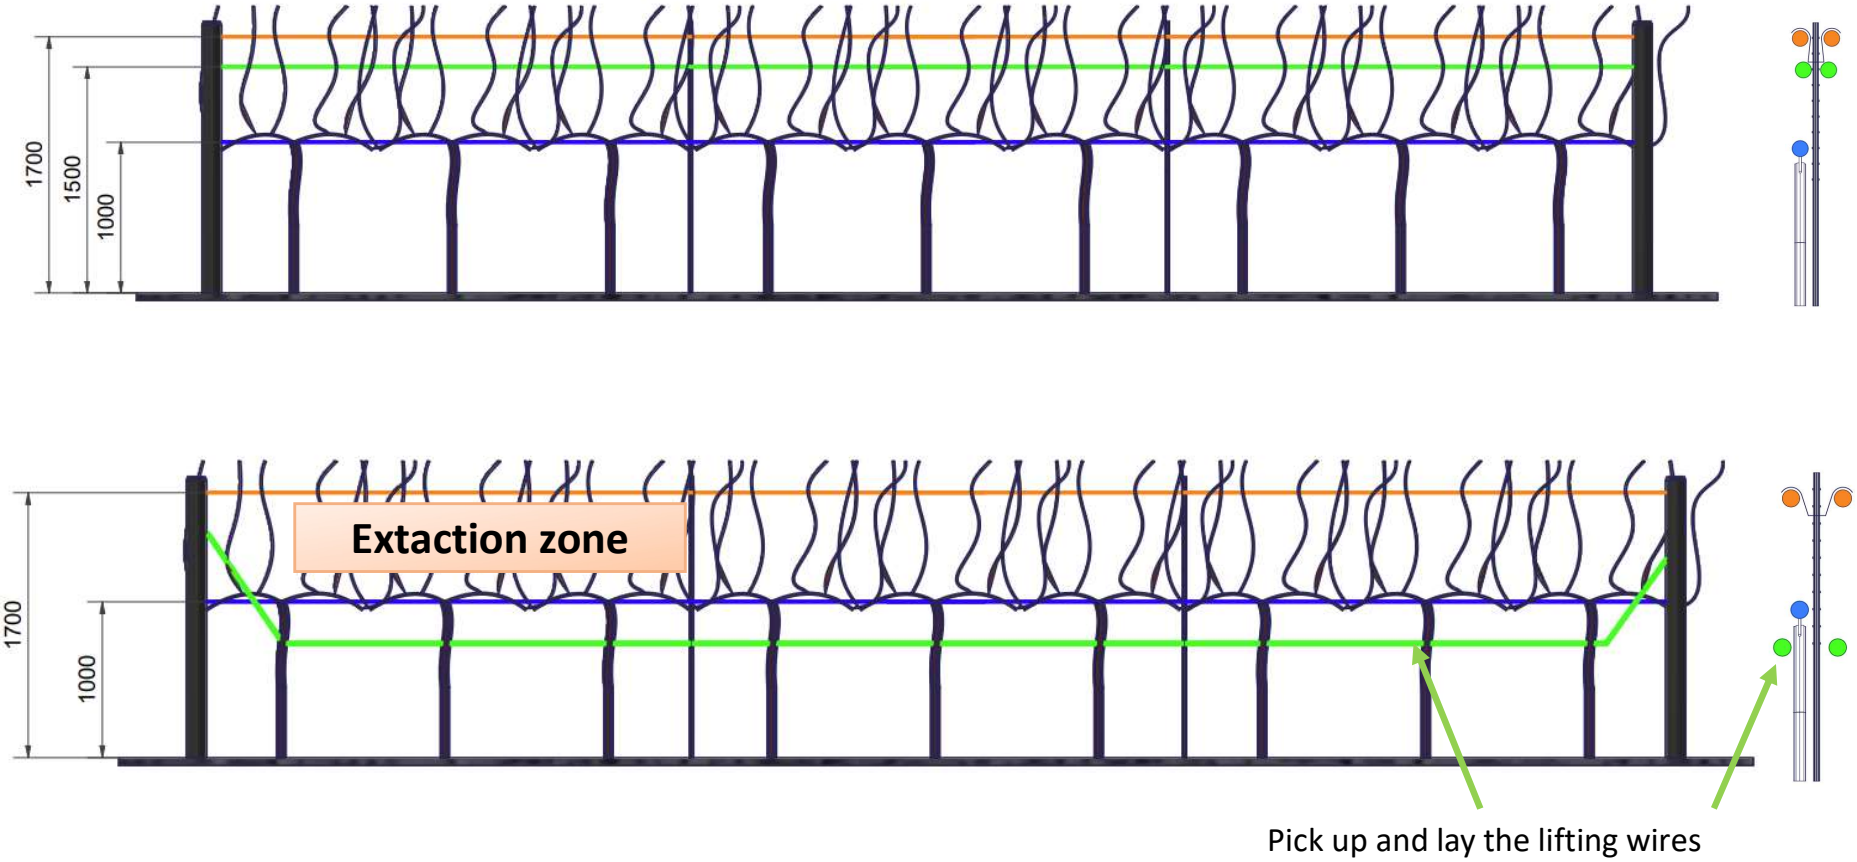
1700
1500
1000
Extaction zone
1700
1000
Pick up and lay the lifting wires

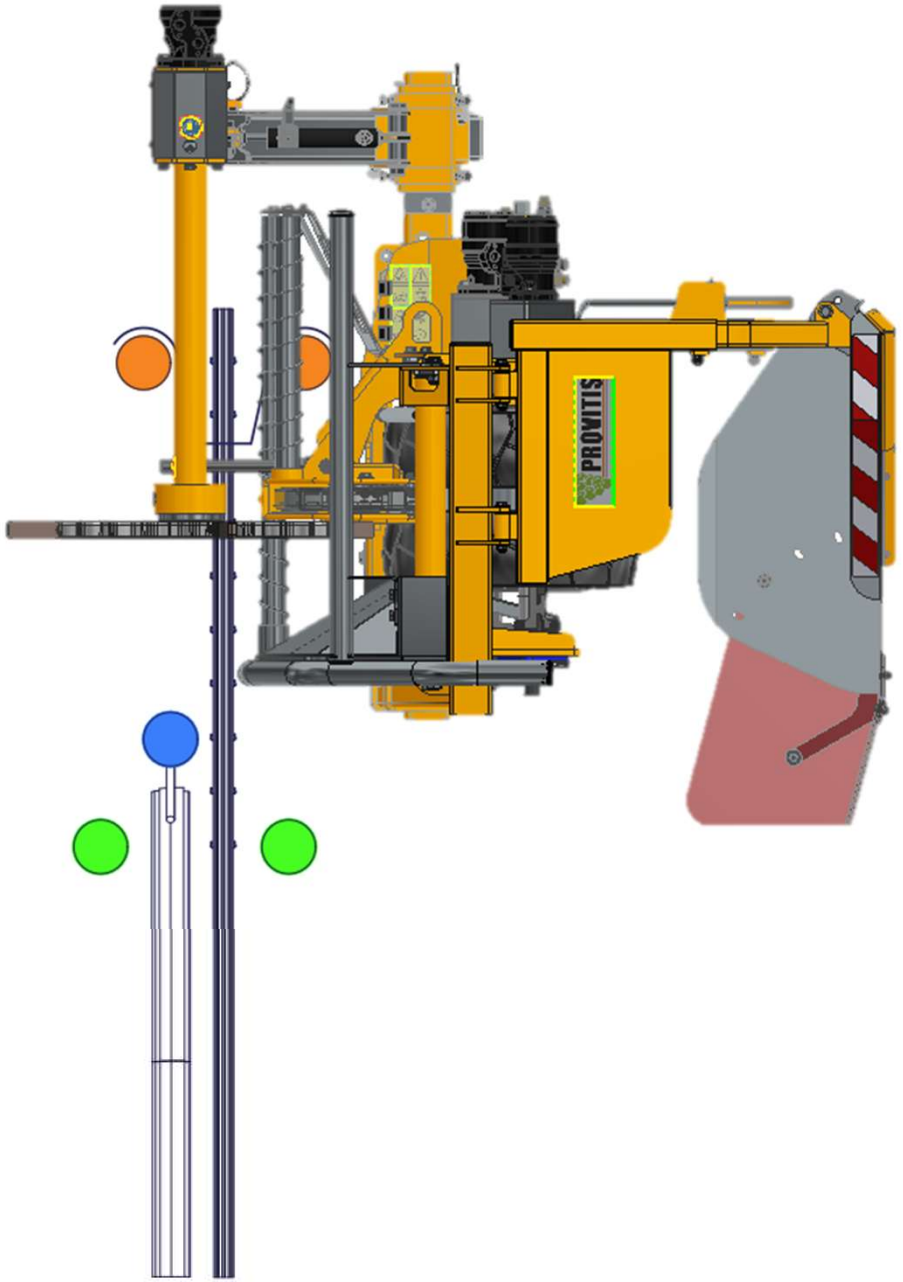
PROVITIS